Kiewit

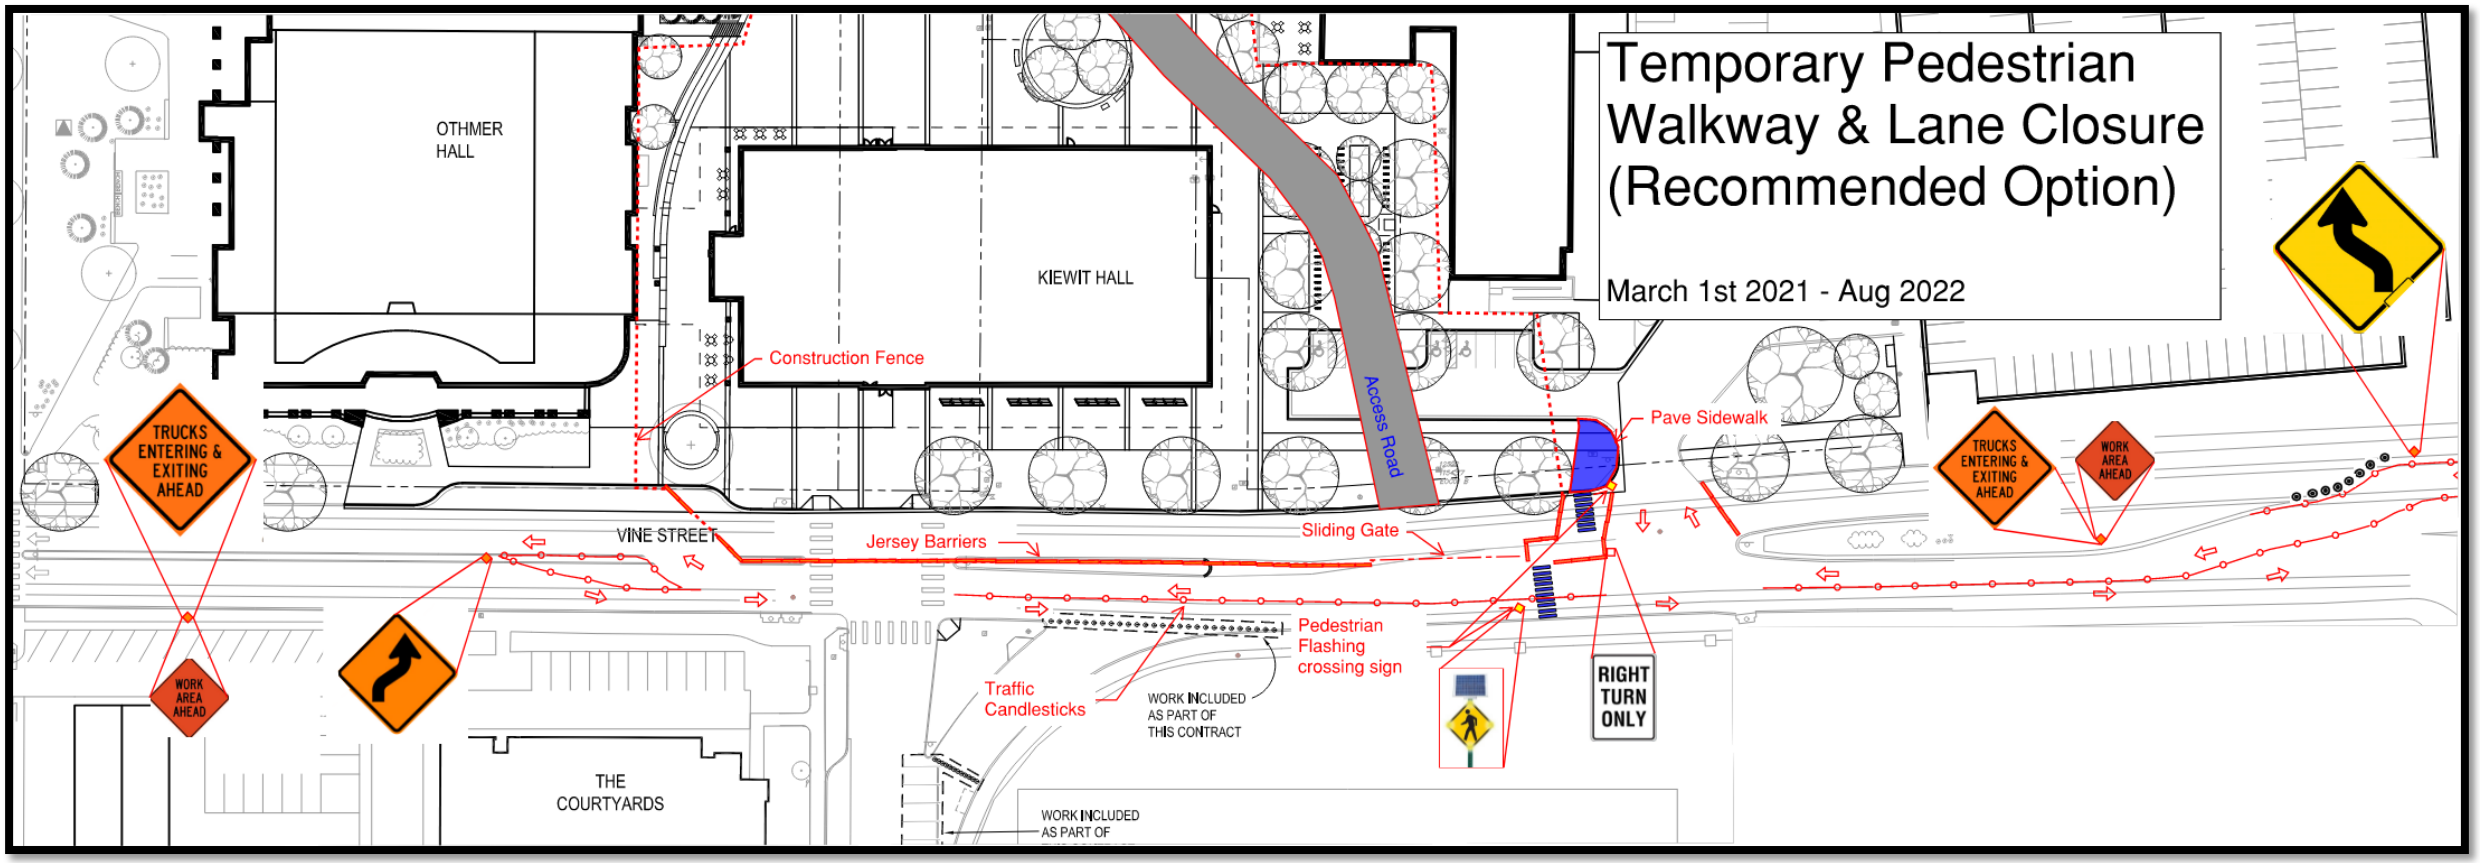
Temporary Pedestrian Walkway & Lane Closure (Recommended Option)
March 1st 2021 - Aug 2022
OTHMER HALL
KIEWIT HALL
Construction Fence
Access Road
Pave Sidewalk
TRUCKS ENTERING & EXITING AHEAD
WORK AREA AHEAD
VINE STREET
Jersey Barriers
Sliding Gate
Pedestrian Flashing crossing sign
Traffic Candlesticks
WORK INCLUDED AS PART OF THIS CONTRACT
RIGHT TURN ONLY
THE COURTYARDS
WORK INCLUDED AS PART OF